Warranty	Plant List – Trees – Rideau Charlotte Park					
	Code	Qty.	Botanical Name	Common Name	Size	Cond.
1yr	AC	3	Amelanchier canadensis	Tree Serviceberry	60mm cal	B + B
1yr	CO	2	Celtis Occidentalis	Common Hackberry	70mm cal	B + B
1yr	AL	2	Amelanchier Laevis 'Spring Flurry'	Spring Flurry Serviceberry	60mm cal	B + B
1yr	BP	3	Betula Papyrifera	Paper Birch	60mm cal	B + B
1yr	MSs	4	Malus 'Spring Snow'	Spring Snow Crabapple	60mm cal	B + B
1yr	SR	2	Syringa reticulata 'Ivory Silk'	Ivory Silk Tree Lilac	60mm cal	B + B
1yr	PG	2	Picea glauca	White Spruce	2m Ht.	B + B
1yr	PP	1	Picea pungens	Colorado Spruce	2.5m Ht.	B + B
1yr	PPg	2	Picea Pungens Glauca	Blue Colorado Spruce	1.5m Ht.	B + B
1yr	RR	30	Rosa rugosa	Rugosa Rose	60cm Ht.	Pot

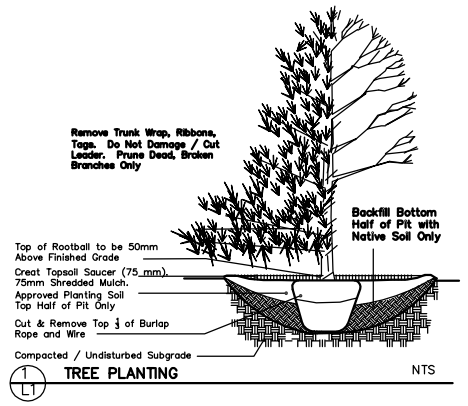

L1 TREE PLANTING NTS

General Notes

Contractor is Responsible for Confirming Site Conditions and Reporting Any Discrepancies to the Landscape Architect.
Contractor is Responsible for Excavating and Removing and/or Importing Material as Required to Construct and Achieve Positive Drainage Bases and Tree Pits.
Work to be Performed in Accordance with Details and Specifications.
All Plant Material Shall be No.1 Nursery Stock and Shall Meet or Exceed the Specification of the Canadian Nursery Landscape Association for Size, Height, Spread, Grading, and Method of Cultivation. Warranty Shall be Provided for 2 Years.
Species Substitutions are not Permitted Without Prior Written Approval of the Landscape Architect.

Benches per PF–01
Sign per PI–02
Accessible Concrete Pad for Benches per PF–03
Waste Receptacle per PF–04
Waste Receptacle Concrete BAse per PF–05
Stonedust Path per PP–06

Turf Areas to be No. 1 Grade Turfgrass Nursery Sod per Canadian Nursery Landscape Association Standards C/W 150mm Depth Approved Screened Topsoil on Approved Subgrade.

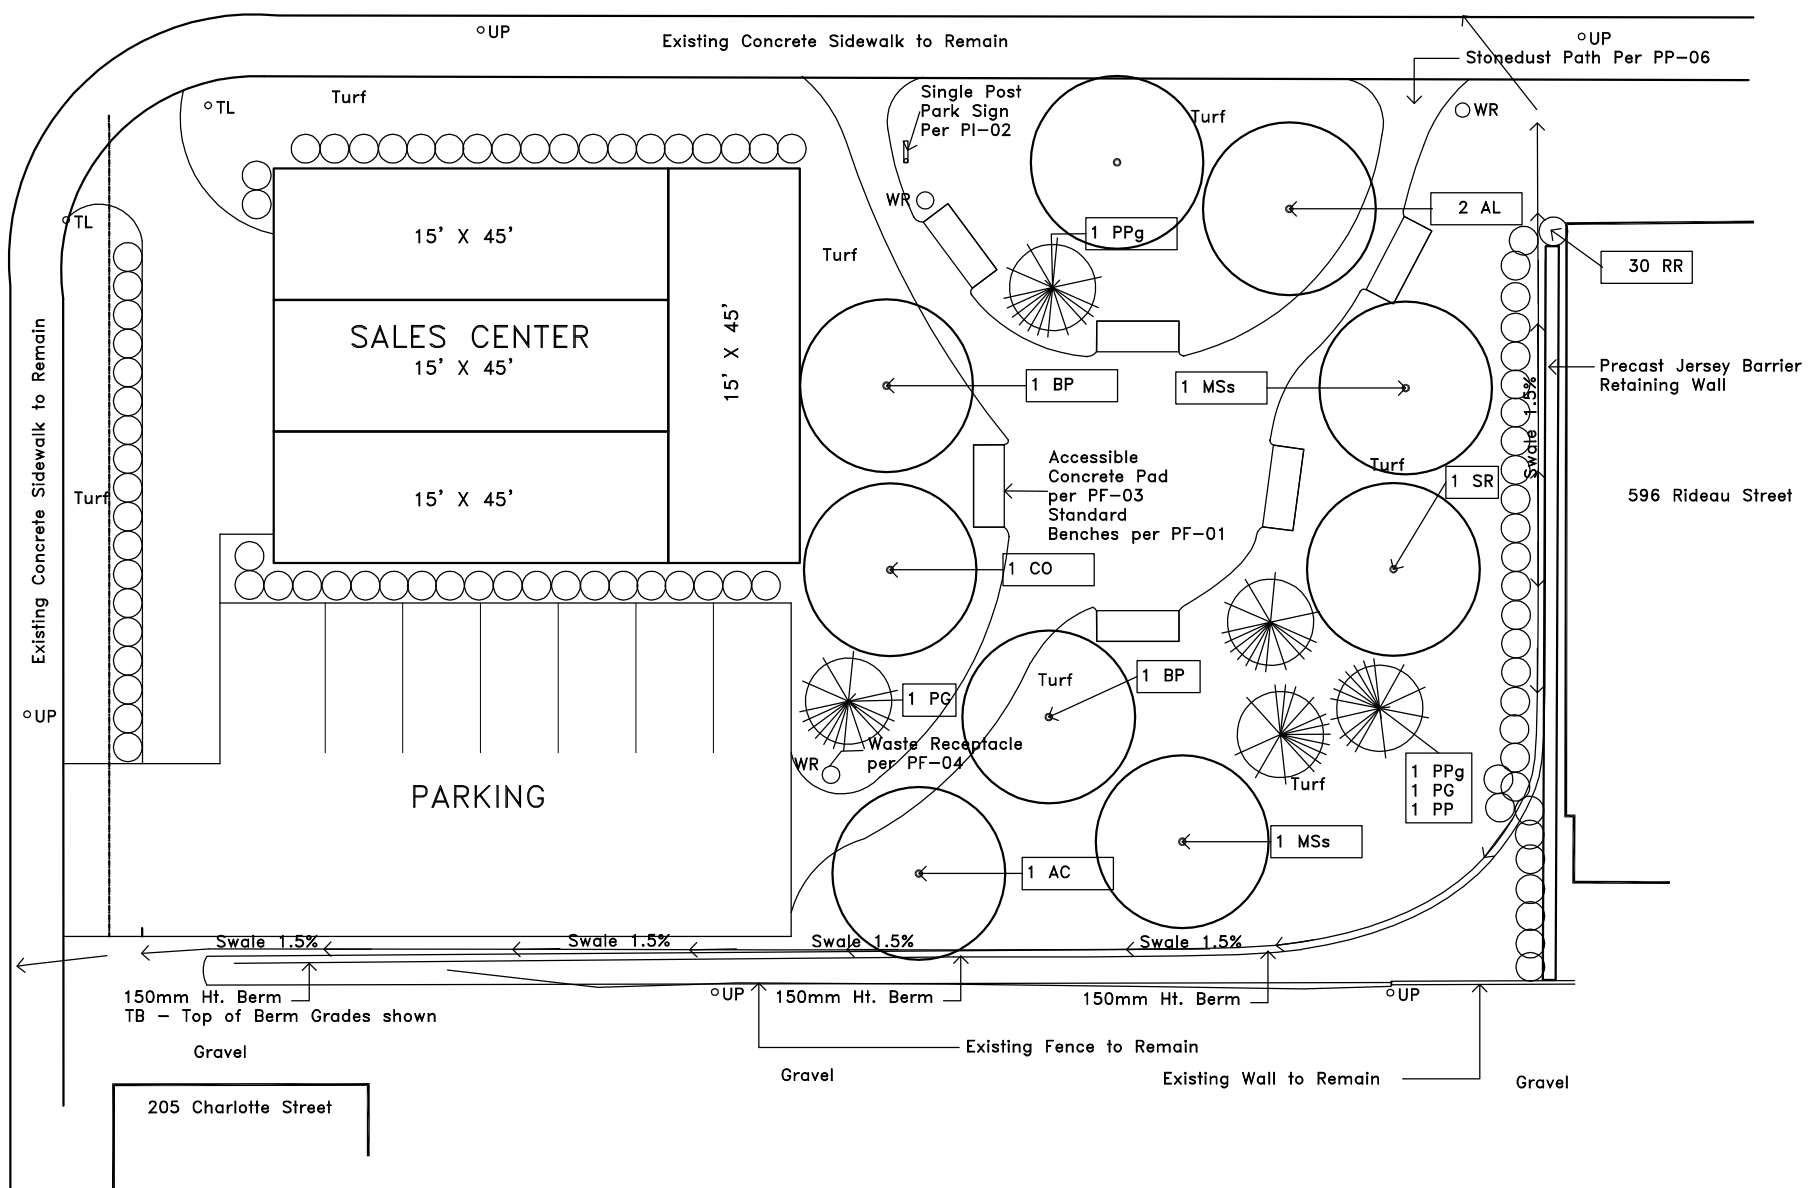

Ottawa

INFRASTRUCTURE SERVICES & COMMUNITY SUSTAINABILITY / SERVICES D'INFRASTRUCTURE ET VIABILITE DES COLLECTIVITES
INFRASTRUCTURE SERVICES BRANCH / DIRECTION D'INFRASTRUCTURE
DESIGN AND CONSTRUCTION DIVISION / DIVISION DE LA CONCEPTION ET DE LA CONSTRUCTION

DEPUTY CITY MANAGER / DIRECTUER DES SERVICES MUNICIPAUX
DIRECTOR / DIRECTEUR
MANAGER / GESTIONNAIRE

FOR / POUR

Design & Construction Buildings & Park Landscape Architectural Unit Infrastructure Services & Community Sustainability

NUMBER / NUMÉRO	MILESTONE / FAIT SAILLANT	DATE: (Y/M/D) (A/M/J)	INITIALS INITIALES
7	REVISIONS PER CITY	Aug. 31 2012	GJA
6	REVISIONS PER CITY	Aug. 22 2012	GJA
5	REVISIONS PER CITY	Aug. 17 2012	GJA
4	REVISIONS PER CITY	July 24 2012	GJA
3	REVISIONS PER CITY	June 27 2012	GJA
2	FOR SITE PLAN CONTROL	May 28 2012	GJA
1	FOR REVIEW	May. 2012	GJA

DESIGNED BY / CONCU PAR: GJA — CHECKED BY / VÉRIFIÉ PAR: GJA
DRAWN BY / DESSINÉ PAR: GJA — SCALE / ÉCHELLE: 1:125

THIS DRAWING IS THE PROPERTY OF THE CITY OF OTTAWA AND ALL COPYRIGHT IS RESERVED.
DIMENSIONS ON DRAWING ARE FOR ESTIMATING PURPOSES ONLY. IT IS THE RESPONSIBILITY OF EACH CONTRACTOR AND SUB-CONTRACTOR OR CONSULTANT TO CHECK AND VERIFY ALL DIMENSIONS AND CONDITIONS ON SITE. NOTIFY OWNER OF ANY ERRORS OR OMISSIONS PRIOR TO COMMENCING THE WORK. DO NOT SCALE THE DRAWINGS.

ARCHITECT / ARCHITECTE

CONSULTANT / EXPERT-CONSEIL

ONTARIO ASSOCIATION OF LANDSCAPE ARCHITECTS — Gino J. Aiello — OALA — MEMBER

Consultant
Gino J. Aiello landscape architect www.gjala.com
gino@gjala.com (613) 852 1343
50 Camelot Drive, Nepean, Ontario K2G 5X8

PROJECT / LOCATION / PROJET / ENDROIT

Rideau and Charlotte Street Temporary Park

165 - 169 Charlotte Street 588 - 594 RIdeau Street

DRAWING / DESSIN

Planting Plan

FACILITY NO. / NO. DE INSTALLTIONS

SHEET NO. / FEUILLE No.

L1

PROJECT NO. / PROJET NO.